# Schedule 1

## Map of Agreement Area

## (Lot 142 on SP253545 and Lot 141 on SP274784)

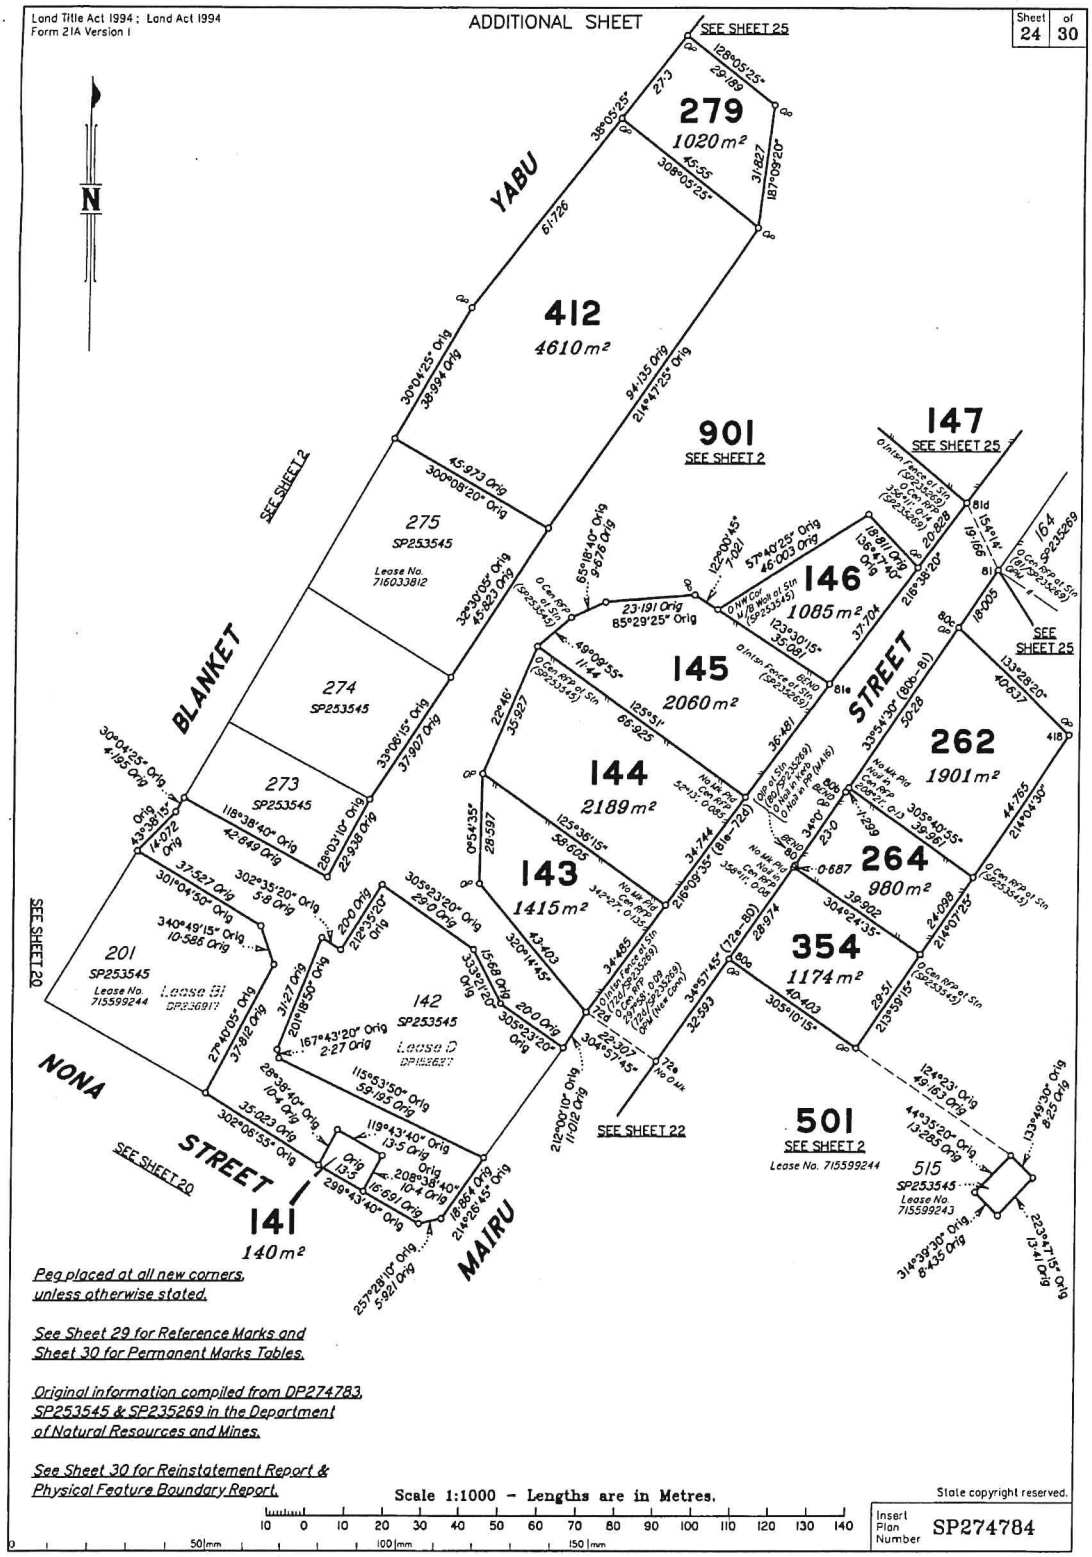
Land Title Act 1994 ; Land Act 1994
Form 21A Version 1
ADDITIONAL SHEET
Sheet 24 of 30
N
YABU
BLANKET
NONA
STREET
MAIRU
STREET
SEE SHEET 2
SEE SHEET 20
SEE SHEET 25
SEE SHEET 22
279
1020 m²
412
4610 m²
901
SEE SHEET 2
147
SEE SHEET 25
146
1085 m²
145
2060 m²
144
2189 m²
143
1415 m²
142
SP253545
Lease D
DP183627
141
140 m²
275
SP253545
Lease No. 716033812
274
SP253545
273
SP253545
201
SP253545
Lease No. 715599244
Lease B
DP236917
262
1901 m²
264
980 m²
354
1174 m²
501
SEE SHEET 2
Lease No. 715599244
515
SP253545
Lease No. 715599243
164
SP235269
Peg placed at all new corners, unless otherwise stated.
See Sheet 29 for Reference Marks and Sheet 30 for Permanent Marks Tables.
Original information compiled from DP274783, SP253545 & SP235269 in the Department of Natural Resources and Mines.
See Sheet 30 for Reinstatement Report & Physical Feature Boundary Report.
Scale 1:1000 – Lengths are in Metres.
State copyright reserved.
Inset Plan Number SP274784

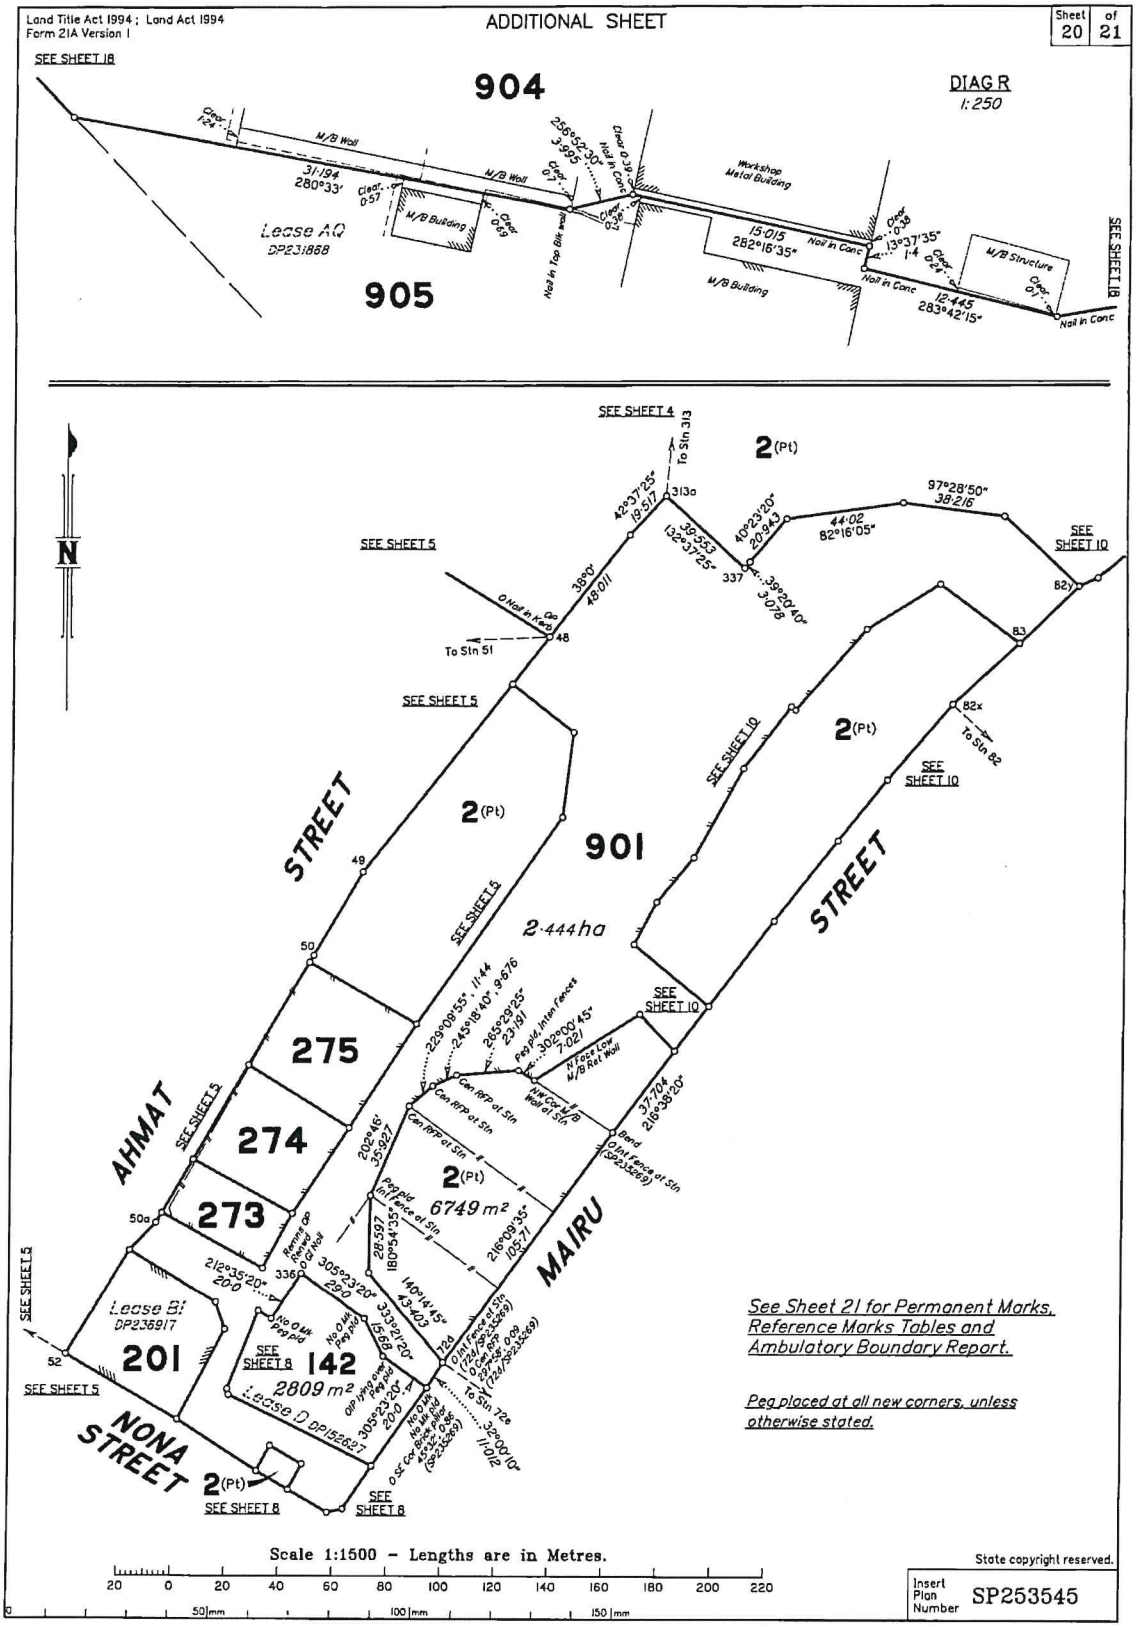
Land Title Act 1994 ; Land Act 1994
Form 21A Version 1
ADDITIONAL SHEET
Sheet 20 of 21
DIAG R
1:250
904
905
Lease AQ
DP231868
M/B Wall
M/B Building
Workshop Metal Building
M/B Structure
SEE SHEET 18
SEE SHEET 4
SEE SHEET 5
SEE SHEET 10
SEE SHEET 8
2(Pt)
901
2·444ha
275
274
273
201
142
2809 m²
6749 m²
Lease B
DP236917
Lease D DP152627
AHMAT STREET
MAIRU STREET
NONA STREET
To Stn 313
To Stn 51
To Stn 82
To Stn 72a
See Sheet 21 for Permanent Marks, Reference Marks Tables and Ambulatory Boundary Report.
Peg placed at all new corners, unless otherwise stated.
Scale 1:1500 – Lengths are in Metres.
State copyright reserved.
Insert Plan Number SP253545